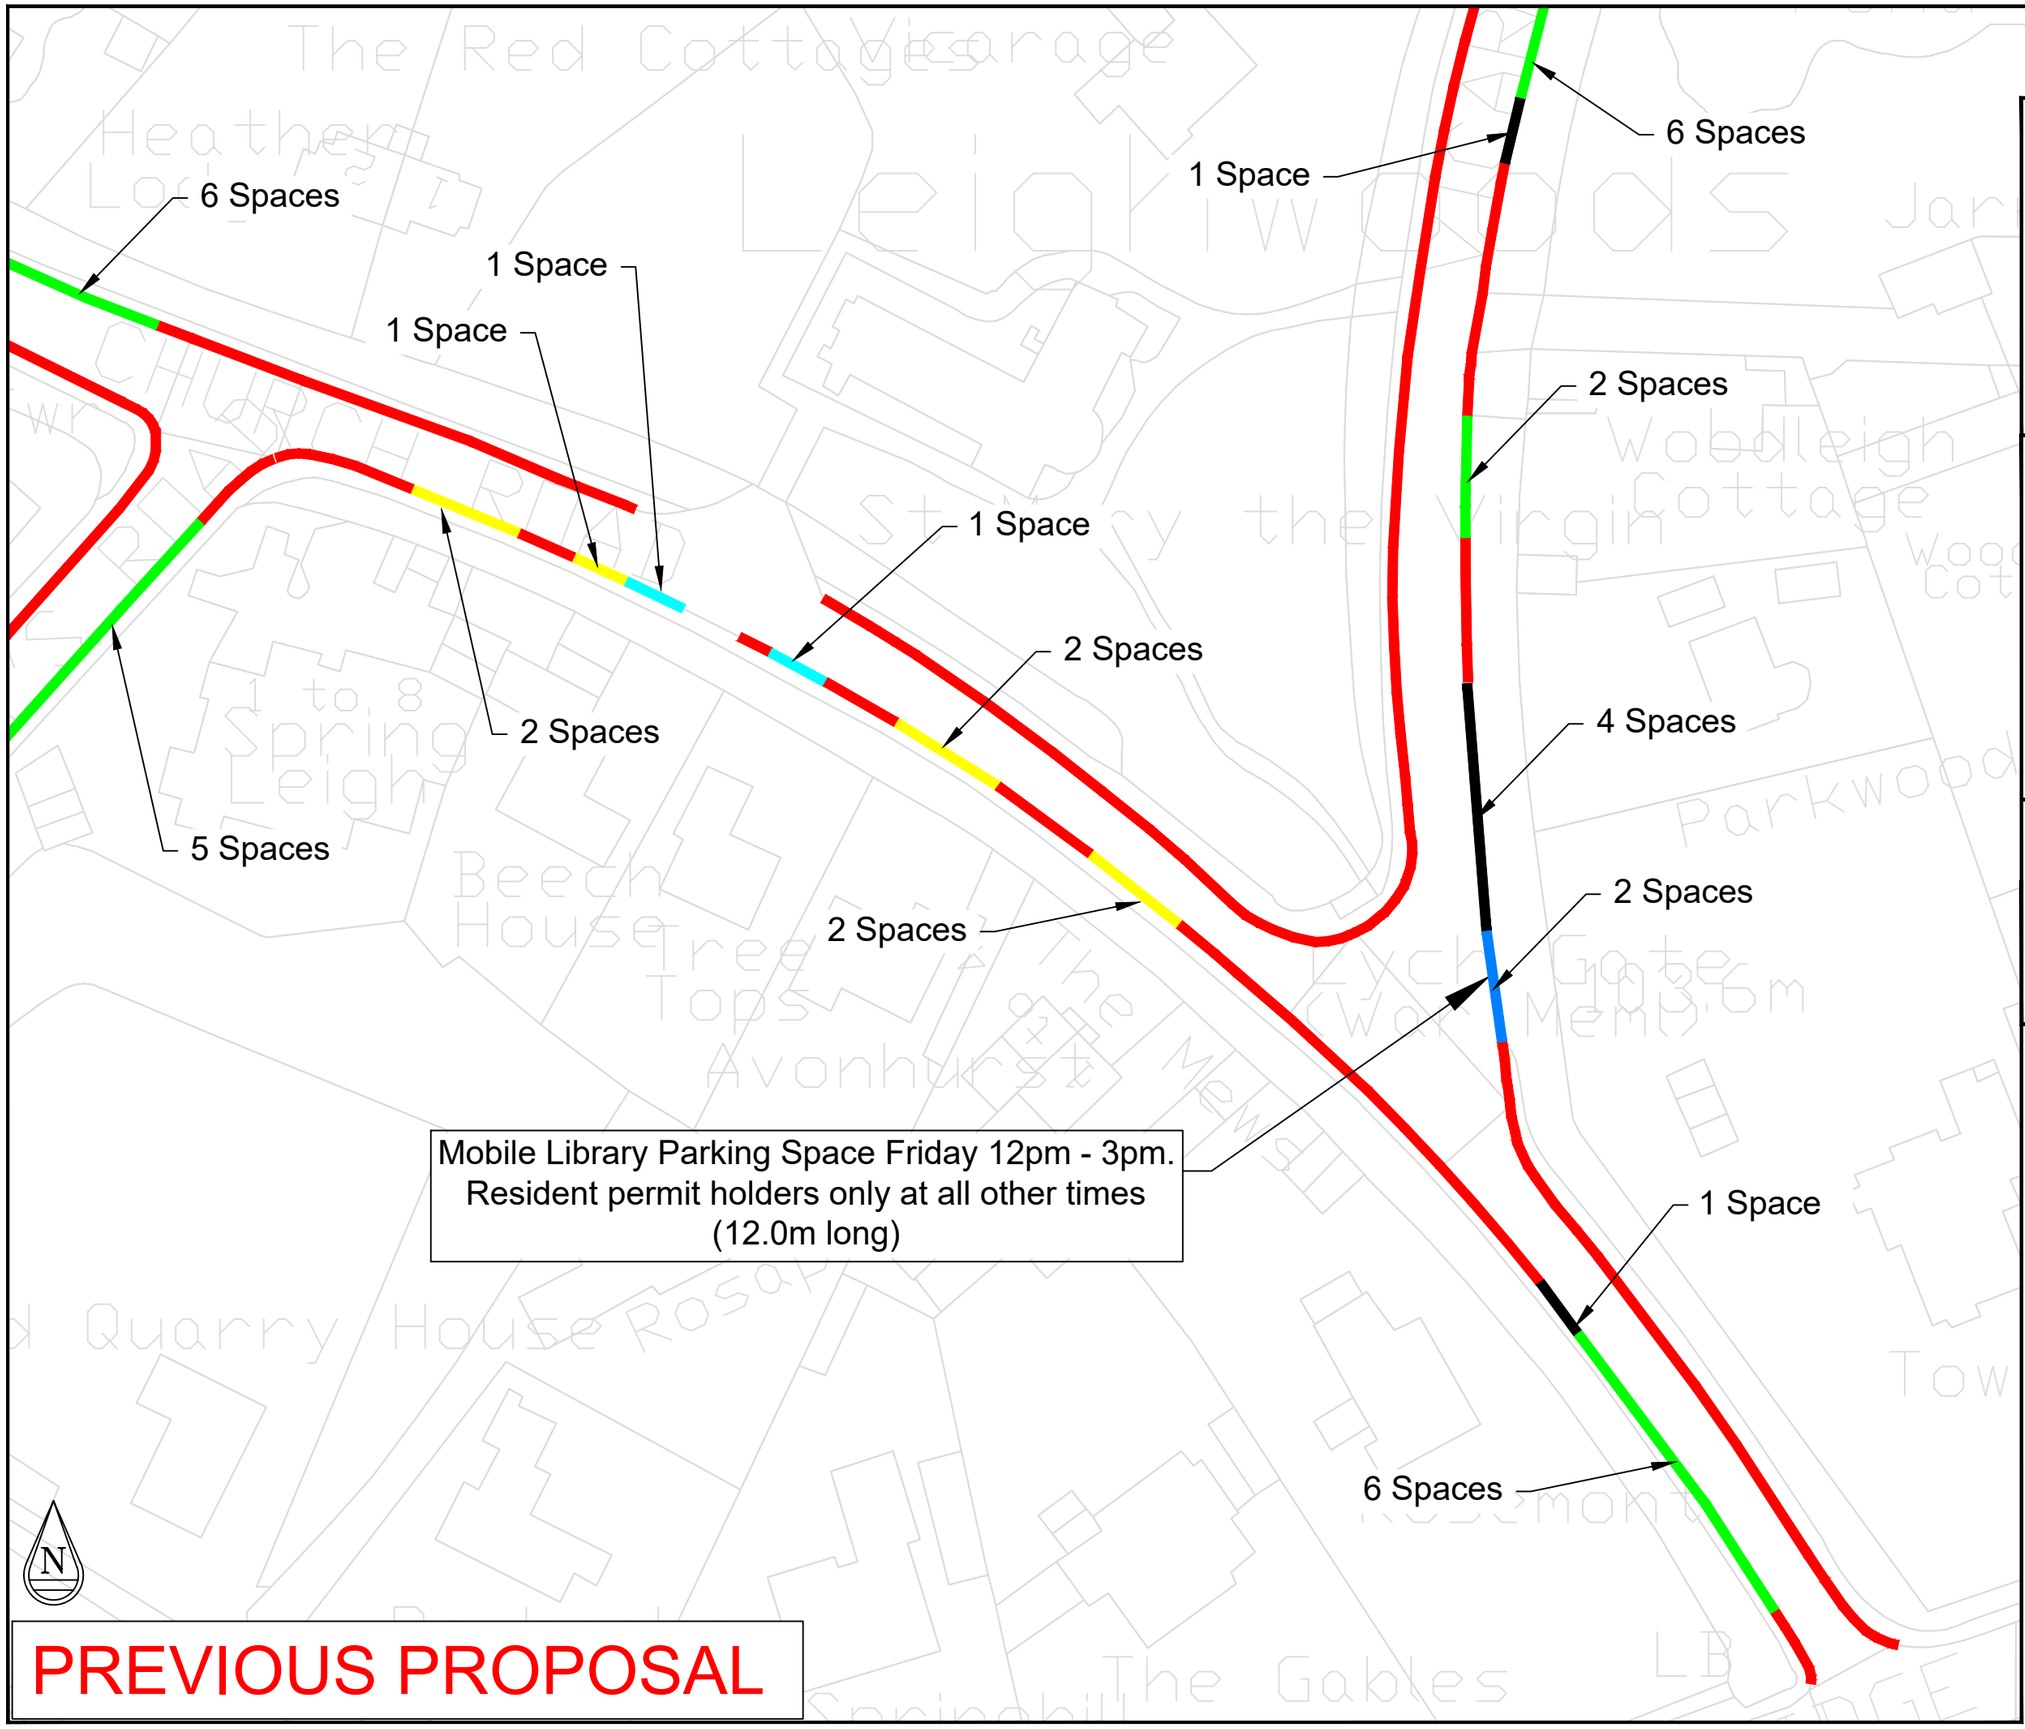

Key:

- Long Stay Parking
  Pay & Display: 9am - 9pm, MAX STAY = 12 hours, Permit Holders Exempt
- Short Stay Parking
  Pay & Display: 9am - 9pm, MAX STAY = 4 hours, Permit Holders Exempt
- Permit Holder Only Parking
- North Somerset Mobile Library Parking
- Disabled Parking
- Double Yellow Line

Notes

- The overall number of parking spaces available as per this proposal have been derived from an assumption that any parking space will be 6.0 metres in linear length.
- All new double yellow lines will be 50mm thick as recommended within Chapter 3 of the Traffic Signs Manual, 2019 - Section 13.4.5 for areas regarded as environmentally sensitive.
- All parking bays will be 1800mm wide, except for; any parking bays which have been designated as disabled parking bays and the loading bay found on Vicarage Road which is intended for use by the North Somerset mobile library.

© Crown copyright and database rights 2021 Ordnance Survey 100023397. You are permitted to use this data solely to enable you to respond to, or interact with, the organisation that provided you with the data. You are not permitted to copy, sub-licence, distribute or sell any of this data to third parties in any form.

North Somerset COUNCIL

Project

Leigh Woods
Parking Restrictions

Drawing

General Arrangement -
Church Road Prior Arrangement

Drawn	Date	Scales		
DD	16/09/2021	N.T.S.		
Checked	Date	Prelim	Check	Final
DD	16/09/2021			

Drawing No	Rev
21-22/OS/Leigh Woods/Parking Restrictions/Church Road Before/001	

A3